REVISION No. 9

MATCH LINE. SEE DWG E-6 FOR CONTINUATION

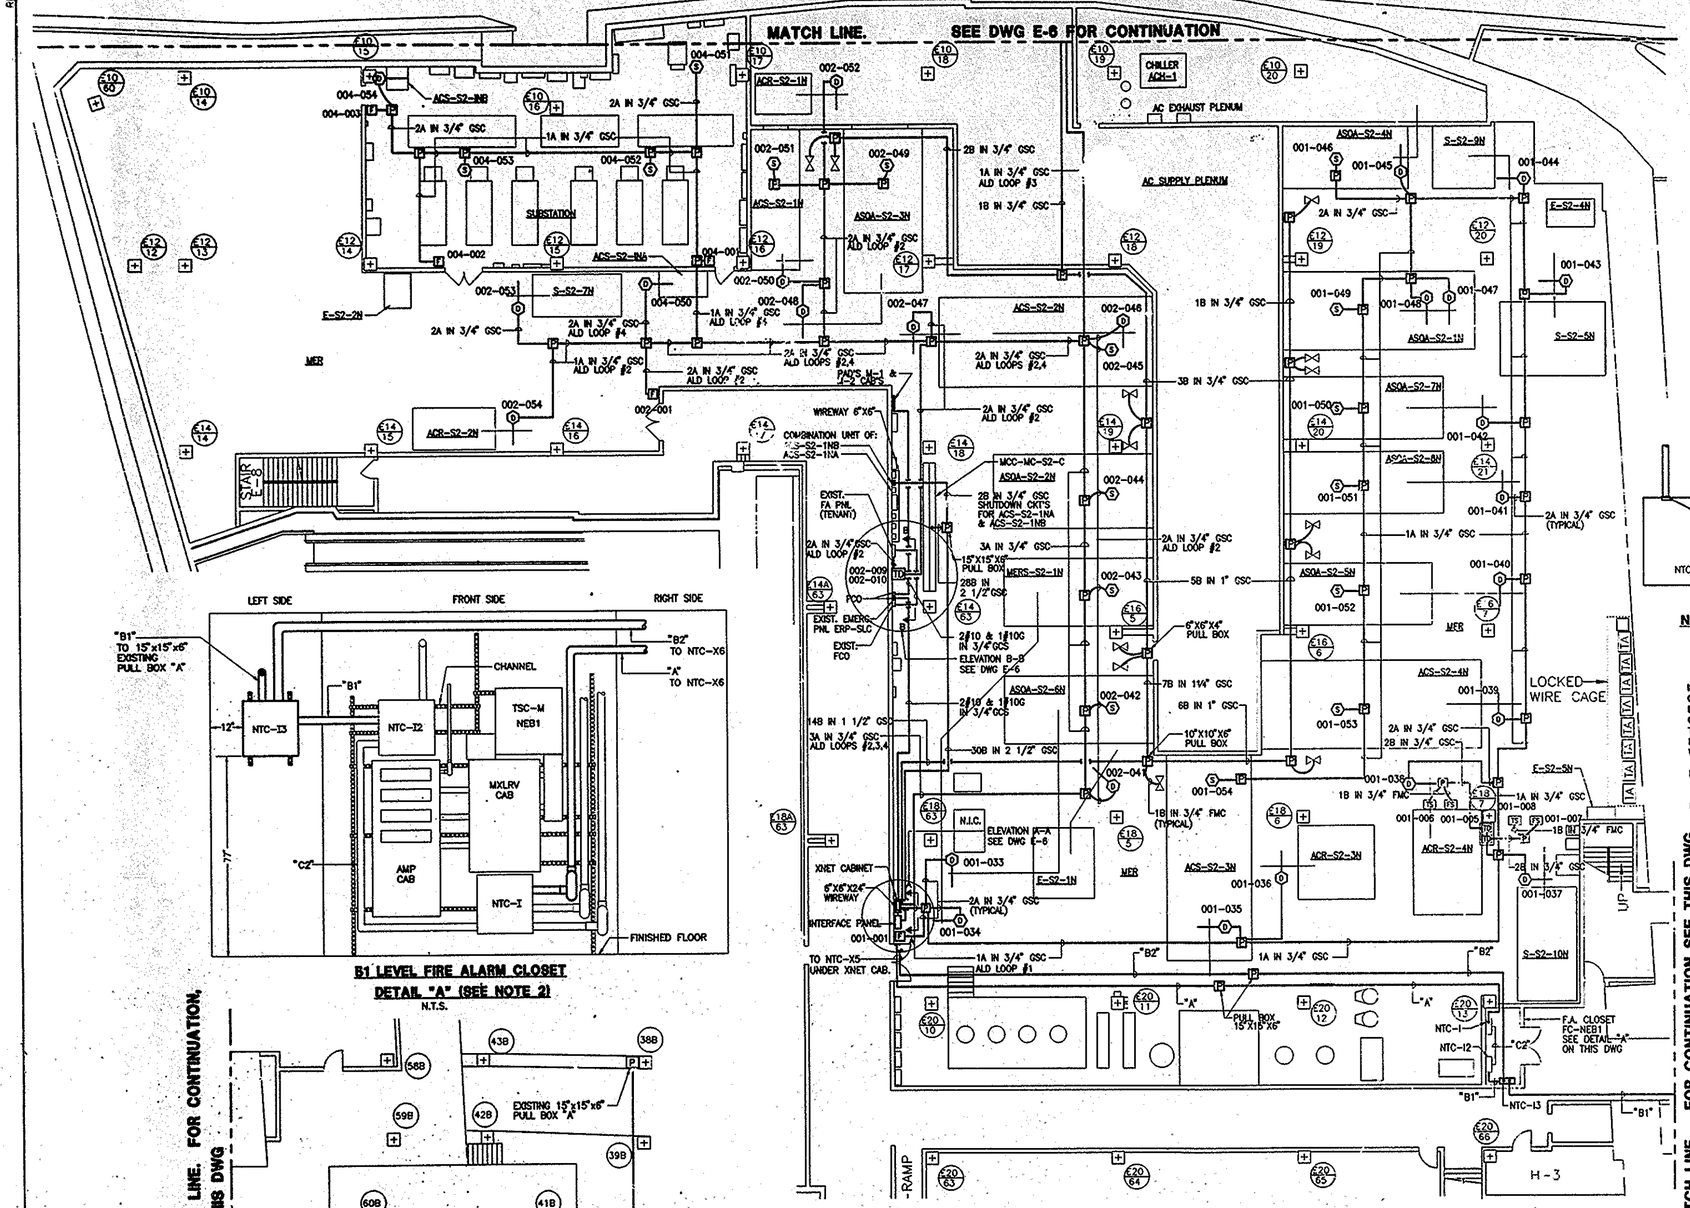

B1 LEVEL FIRE ALARM CLOSET DETAIL "A" (SEE NOTE 2)

N.T.S.

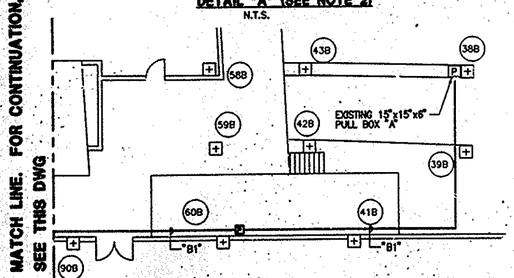

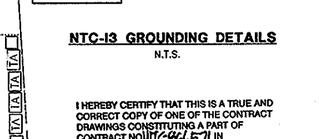

NTC-I3 GROUNDING DETAILS

N.T.S.

I HEREBY CERTIFY THAT THIS IS A TRUE AND CORRECT COPY OF ONE OF THE CONTRACT DRAWINGS CONSTITUTING A PART OF CONTRACT NO. WTC-861.571 IN THE FORM IN WHICH SAID DRAWINGS EXISTED AT THE TIME THE SAID CONTRACT WAS EXECUTED BY THE PARTIES.

DATE 12/1/99 CONTRACT ENGR./ARCH.

DATE 12/1/99 ENGINEERING PROGRAM MGR.

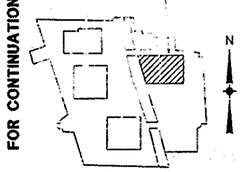

MATCH LINE. FOR CONTINUATION SEE THIS DWG

NOTES:

1. FOR LEGEND, ABBREVIATIONS & GENERAL NOTES, SEE DWG E-1.
2. FOR STYLE-7 RISER DIAGRAM, SEE DWG E-2.
3. FOR B1 LEVEL MER & SUBSTATION SMOKE DETECTOR RISER DIAGRAM, SEE DWG E-3.

Sheet 6 of 37

THE PORT AUTHORITY OF NY & NJ

ENGINEERING PROGRAM MANAGER WORLD TRADE

CHIEF ELECTRICAL ENGINEER

No.	Date	Revision	Approved

ENGINEERING DEPARTMENT

WORLD TRADE CENTER

ELECTRICAL

Title

FIRE ALARM SYSTEM PHASE III
5 WTC MER'S, EMR'S AND SUBSTATIONS

B1 LEVEL MER SMOKE DETECTOR AND STYLE-7 PLAN

This drawing subject to conditions in Contract. All inventions, ideas, designs and methods herein are reserved to Port Authority and may not be used without its written consent.

FELDSTEIN	ROYZMAN	A.S.
Designed by	Drawn by	Checked by

5-17-99
Date

WTC-861.571 Contract Number

E-5 Drawing Number

FILE NAME: Y:\Wtc-861.571\5WTC\E-05.dwg plotted on 5/6/1999 by BROYZMAN